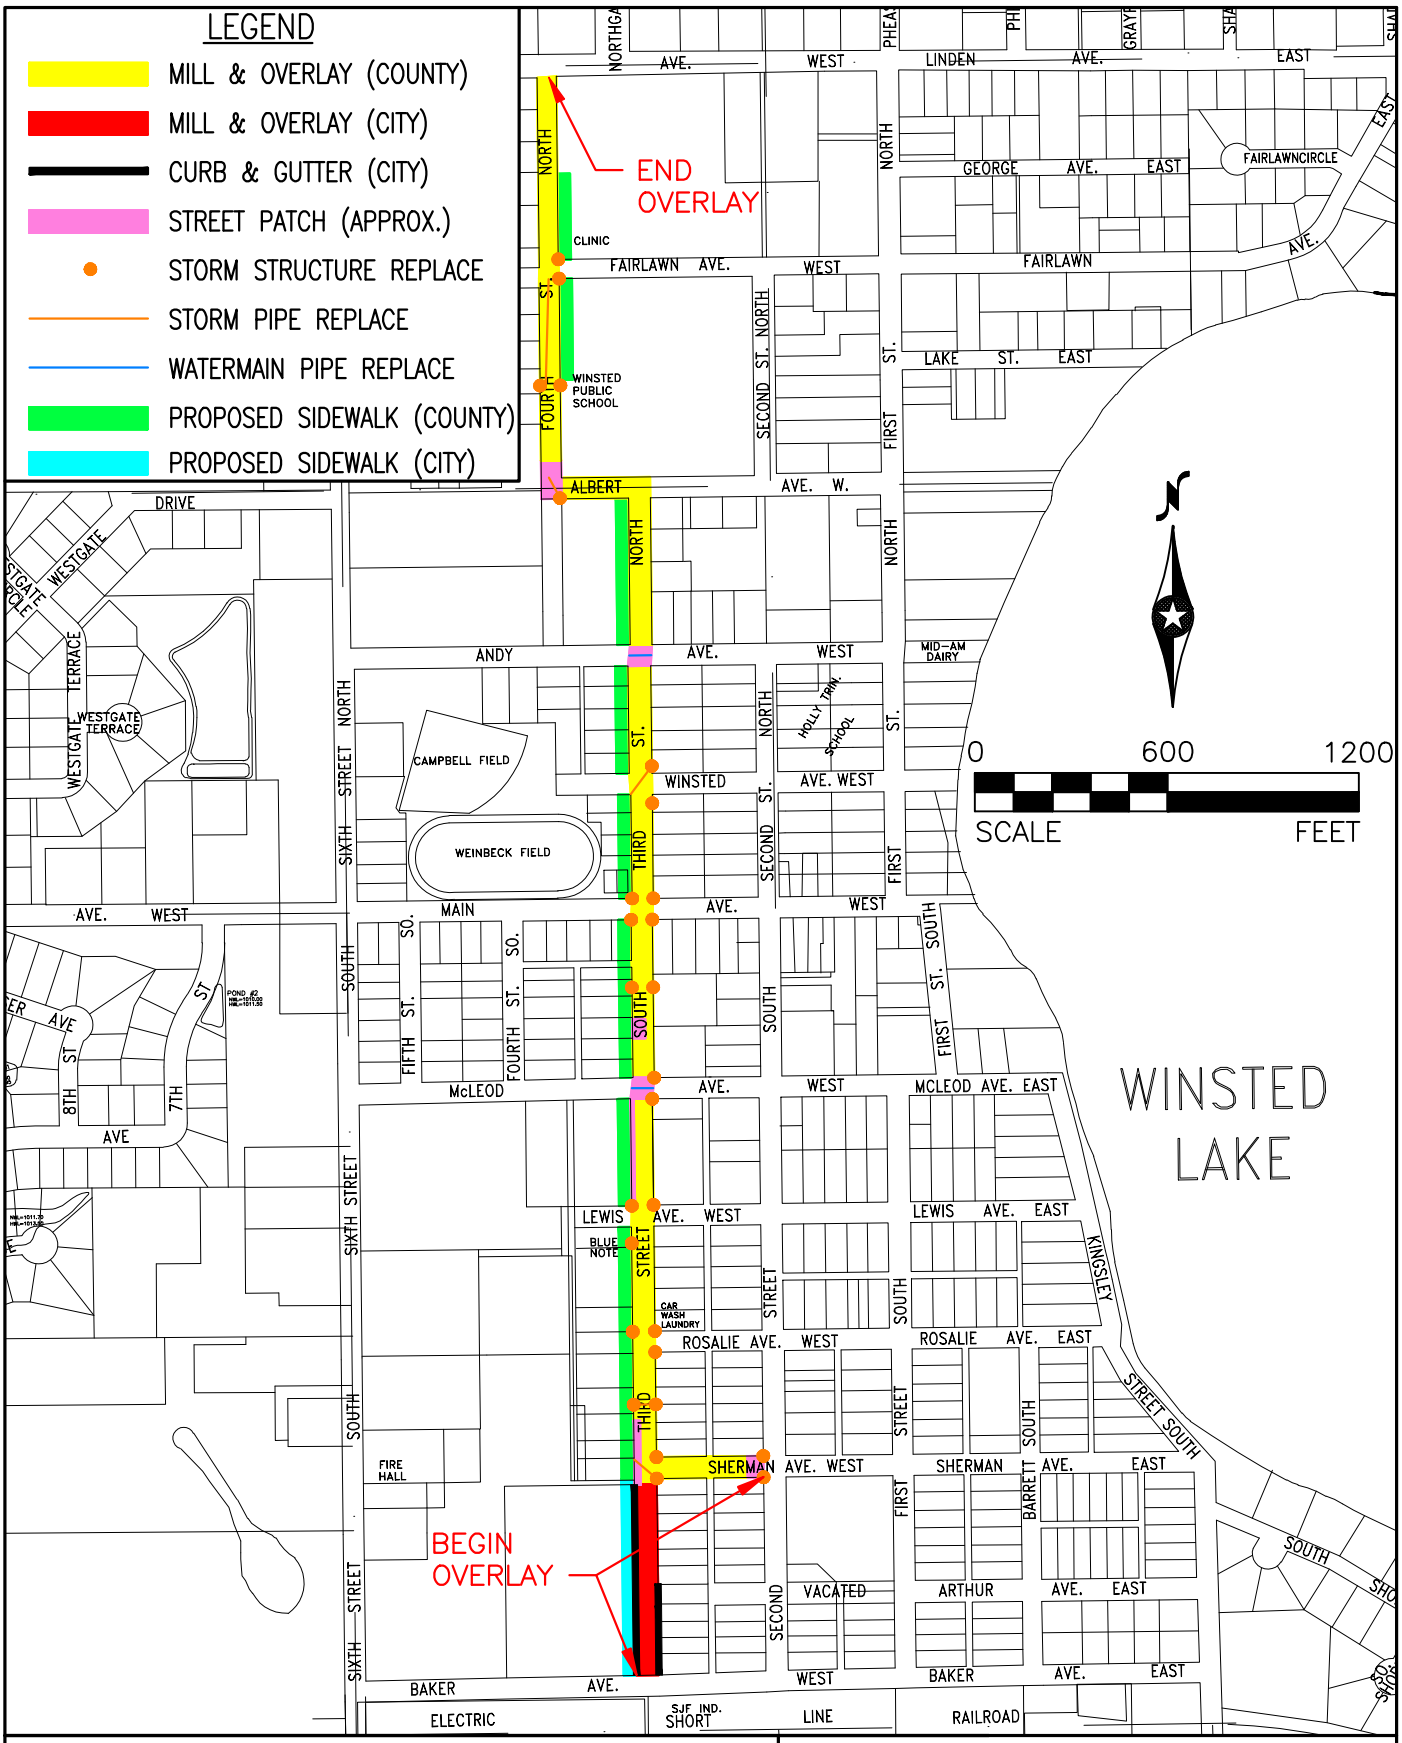

BOLTON & MENK, INC.
Consulting Engineers & Surveyors

MANKATO, MN FAIRMONT, MN SLEEPY EYE, MN WILLMAR, MN
BURNSVILLE, MN CHASKA, MN RAMSEY, MN AMES, IA

©Bolton & Menk, Inc. 2010, All Rights Reserved

H:\WSTD\C1240051\3rd ST. South\CAD\WSTD-CR116 & 3RD.dwg 4/27/10 2:04 pm

CITY OF WINSTED
C.R. 116 & THIRD ST. S
MILL & OVERLAY

APRIL, 2010 FIGURE NO. 1